


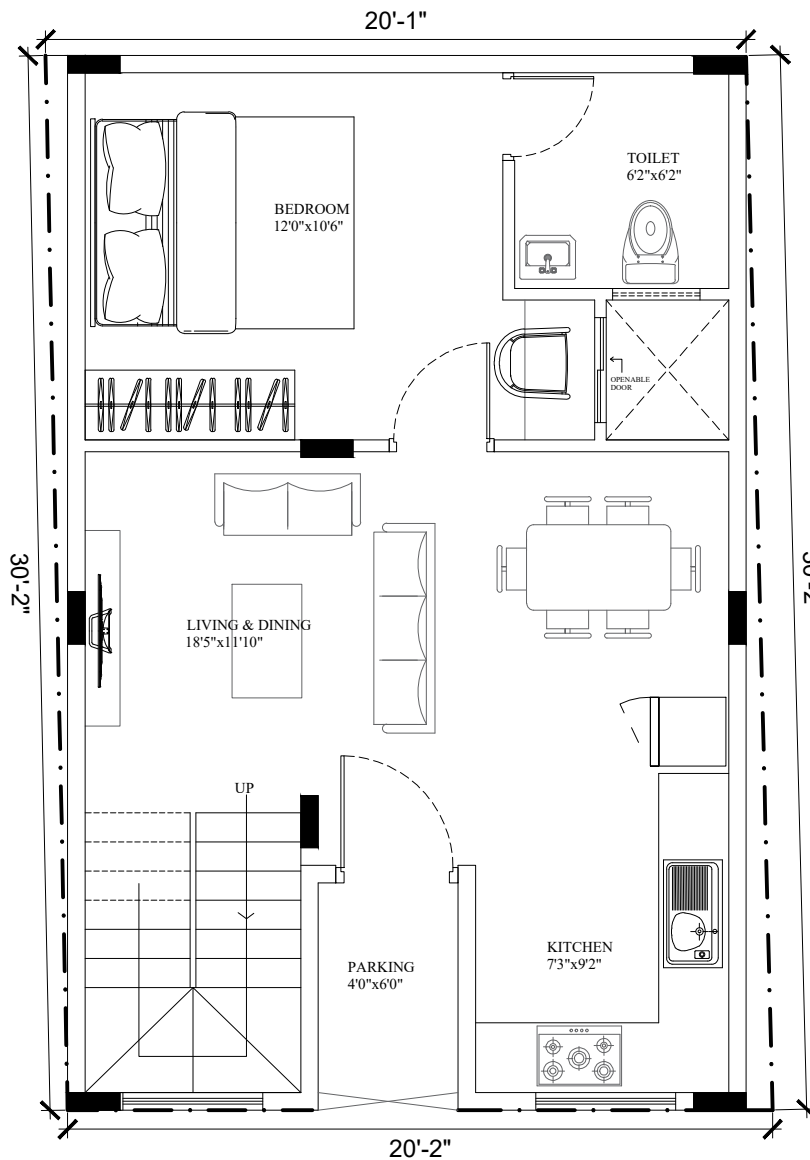

AREA STATEMENT

GROUND FLOOR

- BUILT UP - 559.5 Sqft
- PARKING - 26 Sqft
- SHAFT - 14 Sqft

FIRST FLOOR


- BUILT UP - 585.5 Sqft
- SHAFT - 14 Sqft

TERRACE FLOOR

- ROOM - 121 Sqft
- HEADROOM AND UTILITY - 142.5 Sqft
- SLOPING ROOF - 144 Sqft

NORTH

EAST ROAD

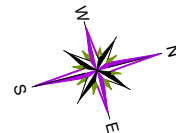

C:\Users\chuvu\OneDrive\Desktop\ground.png

Clayworks, 16/2 ,2nd Floor,
Sobha Alexander Plaza,
Commissariat Rd,
Ashok Nagar,
Bengaluru, Karnataka 560025

NOTES:
-All dimensions are in feet and inches.
-Drawings to be read & not measured.

Details will supercede all drawings.

Project
Residence for Ms. SEDRIC WESLEY

Designed by: Ar. M N Bhuvan



Project No.
CRN 101403

Drg. No.
1
Date
23/02/2022

Drawing Title
Ground Floor Plan



Scale
NTS

Disclaimer: The Contractor and the Consultant shall bear no responsibility whatsoever where any drawings provided by it/them in relation to the project / Said Works, does not comply with any applicable laws including the bye-laws of the building/society where such project is situated. Further, it is clarified that it shall be the responsibility of the Owner to ensure any and all compliances of the drawings provided by the Contractor/Consultant.

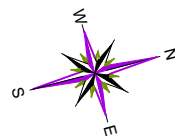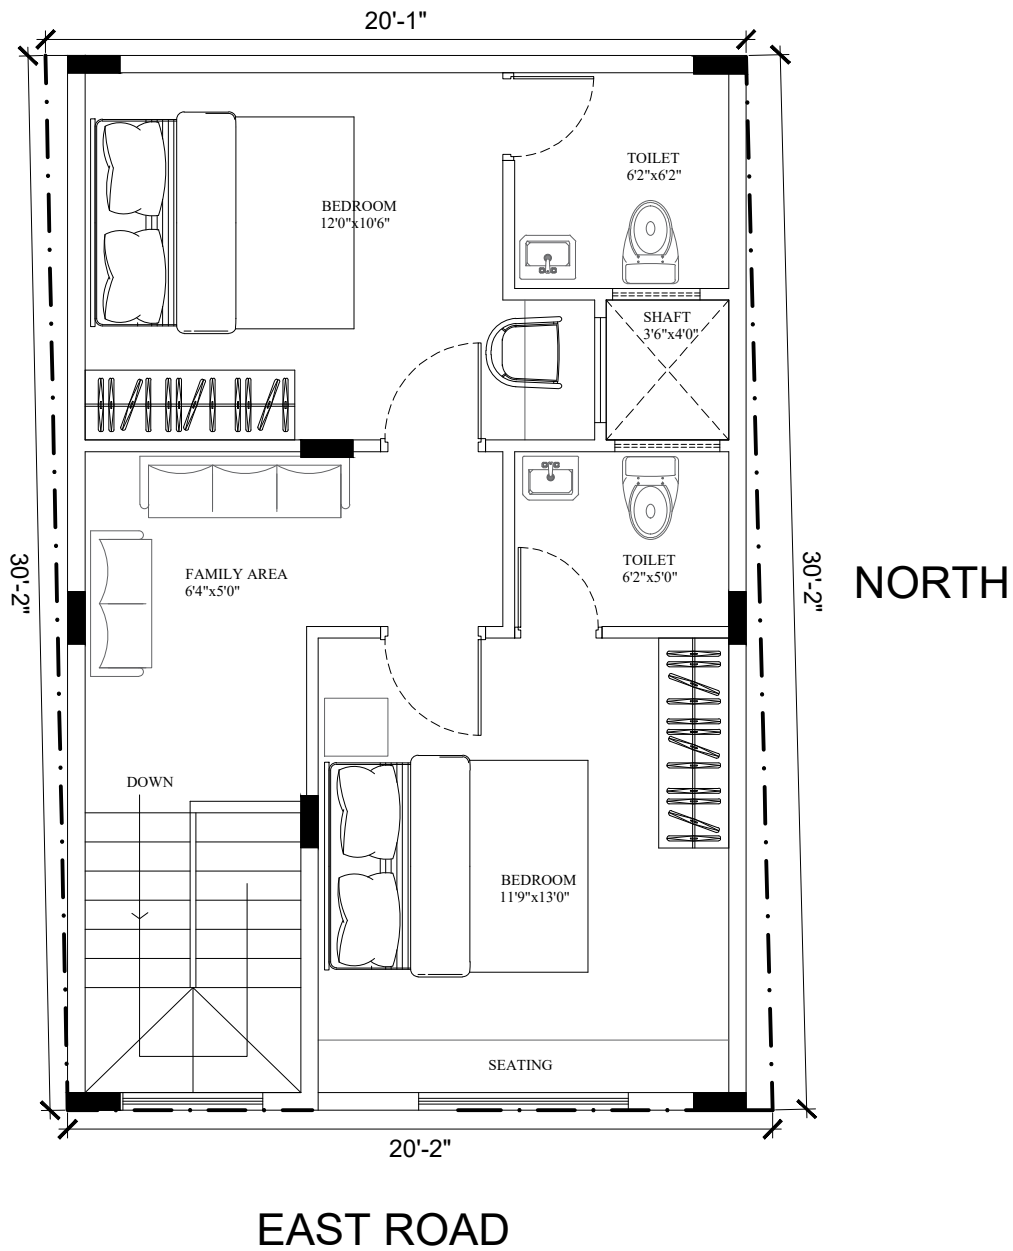

C:\Users\chuvu\OneDrive\Desktop\download.png Clayworks, 16/2 ,2nd Floor, Sobha Alexander Plaza, Commissariat Rd, Ashok Nagar, Bengaluru, Karnataka 560025	NOTES: -All dimensions are in feet and inches. -Drawings to be read & not measured. <u>Details will supercede all drawings.</u>	Project Residence for Ms. SEDRIC WESLEY Designed by: Ar. M N Bhuvan	Project No. CRN 101403 Drawing Title First Floor Plan	Drg. No. 1 Scale NTS	Date 23/02/2022
---	---	---	---	--	-------------------------------

Disclaimer: The Contractor and the Consultant shall bear no responsibility whatsoever where any drawings provided by it/them in relation to the project / Said Works, does not comply with any applicable laws including the bye-laws of the building/society where such project is situated. Further, it is clarified that it shall be the responsibility of the Owner to ensure any and all compliances of the drawings provided by the Contractor/Consultant.

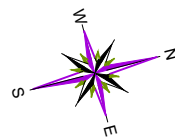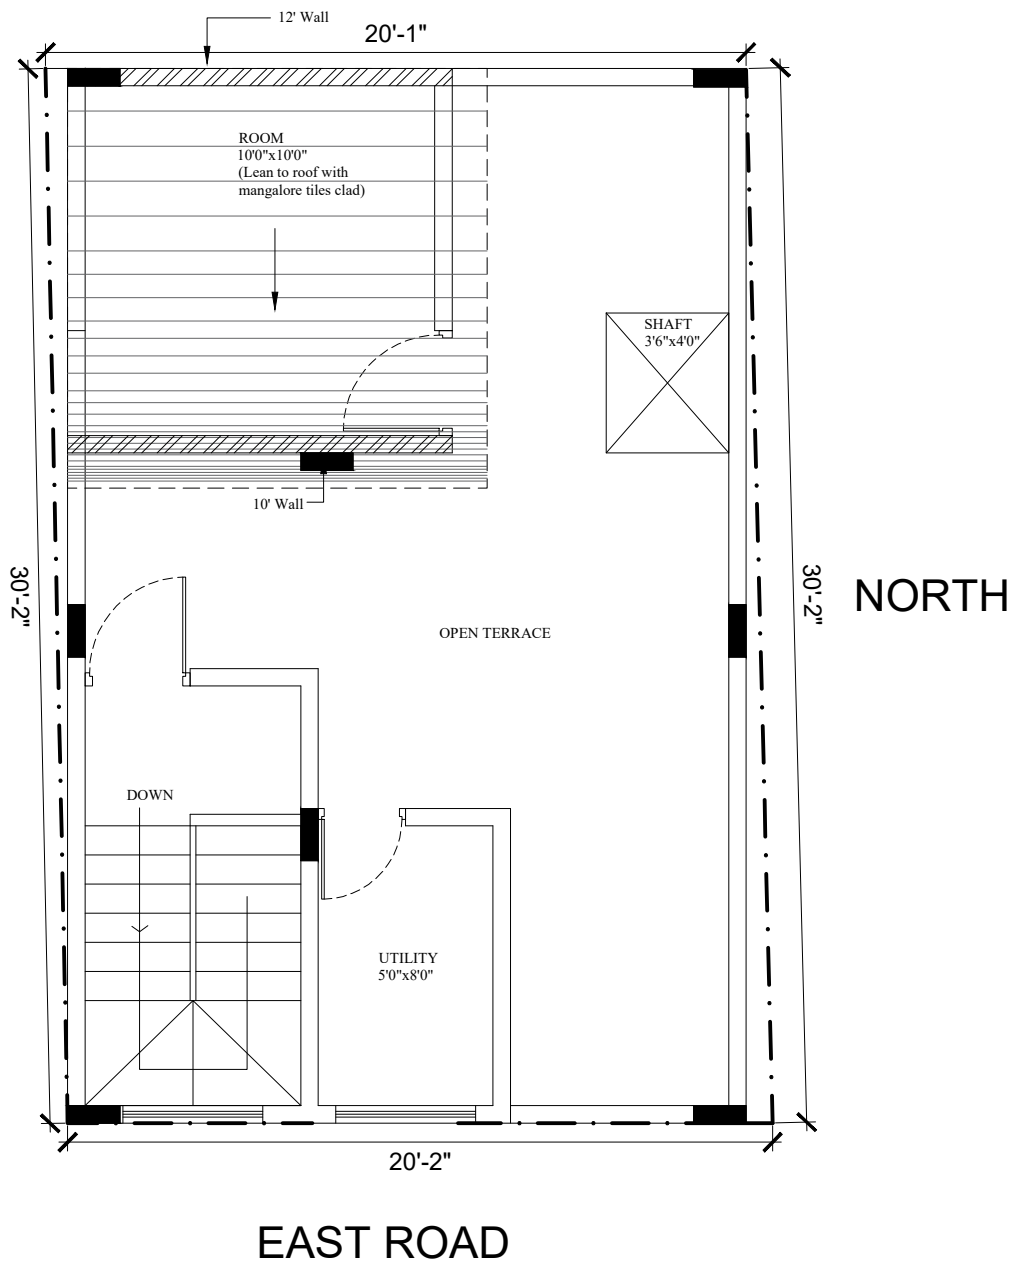

C:\Users\chuvu\OneDrive\Desktop\download.png Clayworks, 16/2 ,2nd Floor, Sobha Alexander Plaza, Commissariat Rd, Ashok Nagar, Bengaluru, Karnataka 560025	NOTES: -All dimensions are in feet and inches. -Drawings to be read & not measured. <u>Details will supercede all drawings.</u>	Project Residence for Ms. SEDRIC WESLEY Designed by: Ar. M N Bhuvan	Project No. CRN 101403	Drg. No. 1	Date 23/02/2022 Scale NTS
---	--	---	-----------------------------------	-----------------------	---

Disclaimer: The Contractor and the Consultant shall bear no responsibility whatsoever where any drawings provided by it/them in relation to the project / Said Works, does not comply with any applicable laws including the bye-laws of the building/society where such project is situated. Further, it is clarified that it shall be the responsibility of the Owner to ensure any and all compliances of the drawings provided by the Contractor/Consultant.