WEST

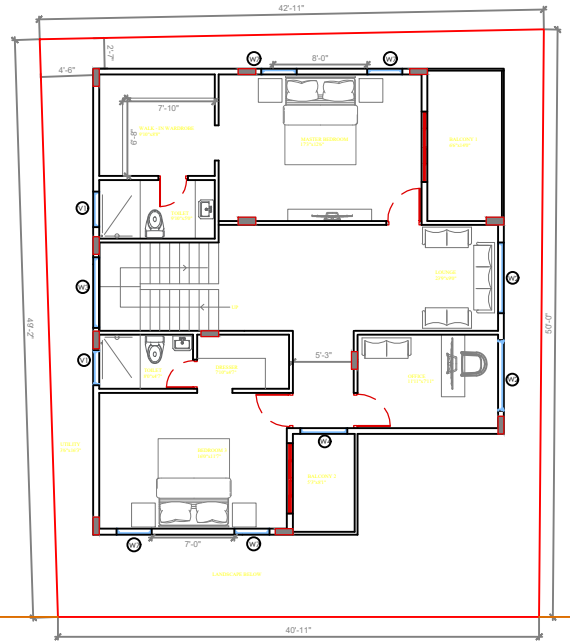

SOUTH

EAST ROAD

AREA STATEMENT

GROUND FLOOR

- BUILT UP : 1252.5 Sq.ft
- PARKING : 232 Sq.ft
- PORCH : 31 Sq.ft
- UTILITY : 66.5 Sq.ft

FIRST FLOOR

- BUILT UP : 1146 Sq.ft
- BALCONY 1 : 84 Sq.ft
- BALCONY 2 : 47 Sq.ft

TERRACE FLOOR

- HEADROOM : 193.5 Sq.ft

Schedule of Windows

Name	Dimensions Width x Height	Sill	Lintel	Quantity
W7	3'0" X 5'0"	2'0"	7'0"	4
W2	6'0" X 5'0"	2'0"	7'0"	2
W3	6'0" X 5'0" (stairs)	2'0"	7'0"	1
W4	4'0" X 5'0"	2'0"	7'0"	1

Schedule of Ventilator

Name	Dimensions Width x Height	Sill	Lintel	Quantity
V1	3'0" X 2'6"	4'6"	7'0"	2

AREA STATEMENT (WINDOWS)

FIRST FLOOR

- W7 : 68 sqft
- W2 : 68 sqft
- W3 : 30 sqft
- W4 : 20 sqft
- V1 : 15 sqft

TOTAL AREA OF WINDOWS : 176 Sqft

TOTAL AREA OF VENTILATOR : 15 Sqft

W
N
S
E

C:\Users\Bhuvan\Desktop\Clayworks\Projects\SURENDRANATH REDDY\...\BNB.png

Clayworks, 16/2 ,2nd Floor,
Sobha Alexander Plaza,
Commissariat Rd,
Ashok Nagar,
Bengaluru, Karnataka 560025

NOTES:
-All dimensions are in feet and inches.
-Drawings to be read & not measured.

Details will supercede all drawings.

Project	Project No.	Drg. No.	Date
Residence for Mr. SURENDRANATH REDDY	CRN 127477	3	01/03/2022
Designed by: Ar. M N Bhuvan	Drawing Title: First Floor Plan		Scale: NTS

Copyright: The Architect is the sole author of the drawings prepared by him and retains his copyright in the drawings. The drawings shall not be used by anyone for any purpose other than those for which they are prepared by or on behalf of the Owner, nor shall they be lent, copied, or disclosed to a third party without the express written permission of the Architect. The Contractor/Consultant shall be responsible for the accuracy of all dimensions and shall verify all dimensions and report any discrepancies to the Owner to ensure any and all compliances of the drawings provided by the Contractor/Consultant.