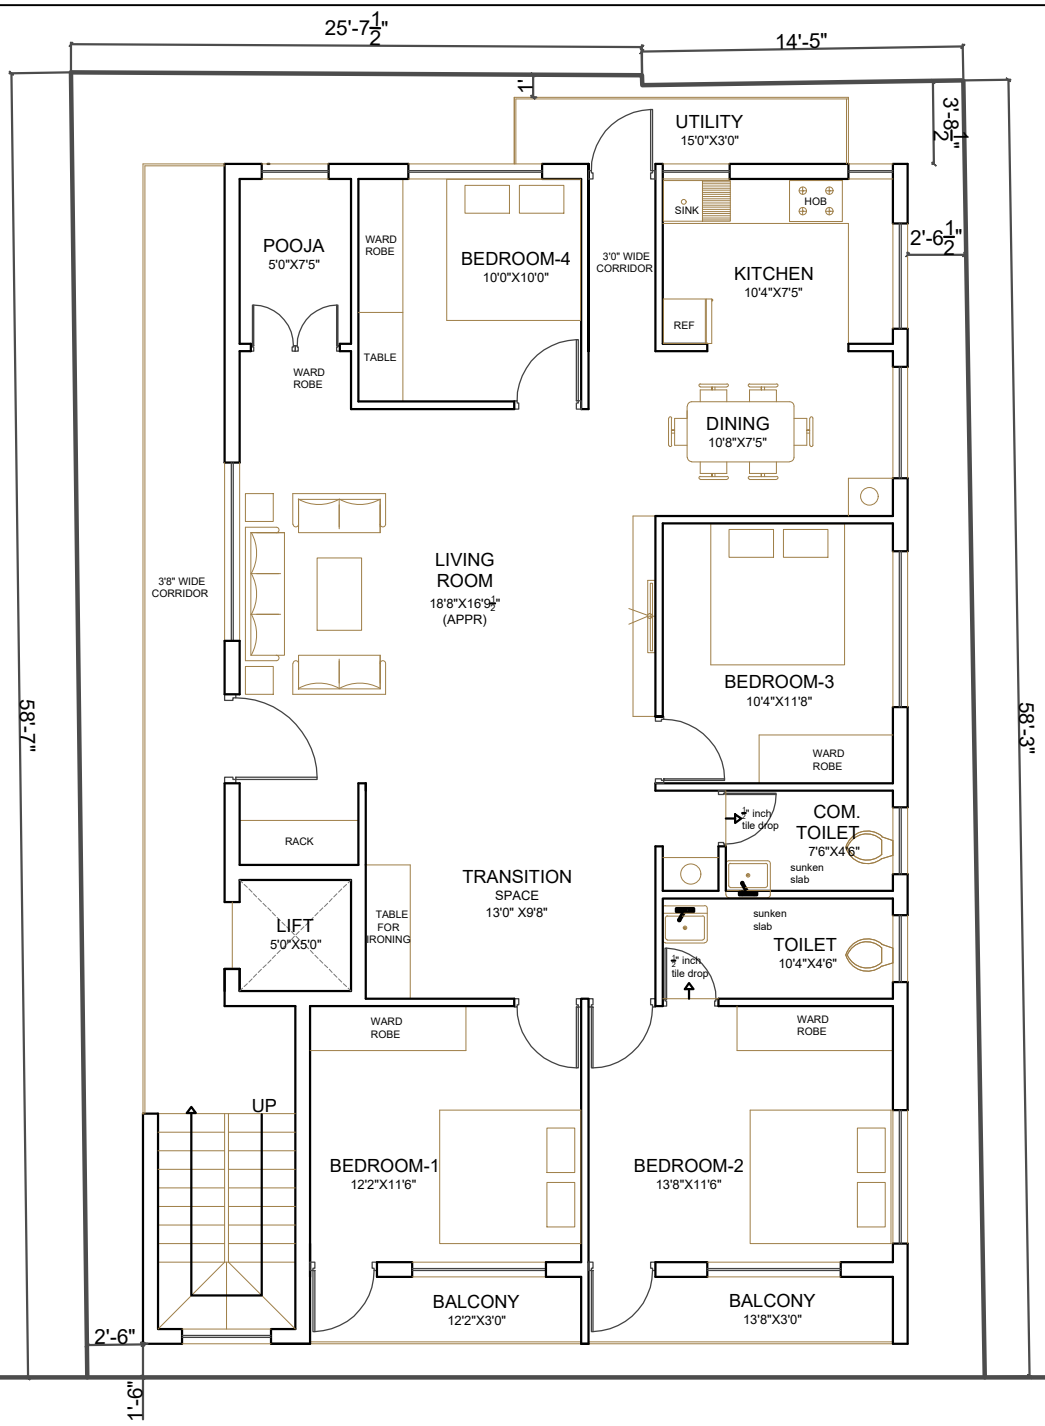

NOTES:

- Opening schedule may change according to the structural design.
- The layout of columns and beams may change according to the structural design.
- Number of steps may change according to the plinth and parking height desired.
- Thickness of walls is only proposed. It may have to change based on the structural design to avoid column/beam projections.
- The Contractor and the Consultant shall bear no responsibility whatsoever where any drawings provided by it/them in relation to the project / Said Works, does not comply with any applicable laws including the bye-laws of the building/society where such project is situated. Further, it is clarified that it shall be the responsibility of the Owner to ensure any and all compliance of the drawings provided by the Contractor/Consultant.

REV. R7

E
N S
W

AREA STATEMENT

BUILT UP AREA	-	1569 SFT
BALCONY AREA	-	77 SFT
UTILITY AREA	-	45 SFT
CORRIDOR AREA	-	172 SFT

Note: All exterior walls are 8" thick concrete block walls
All interior walls are 4" thick concrete block walls
Floor height 10'0"

LEGENDS

Brick & Bolt

ClayWorks CBD, Shoba Alexander Plaza, Ashok Nagar, Bengaluru, Karnataka 560025

Project

Mrs. Meera

Designed by : Ar. Vivek Naik
Mob : 8105829098

CRN	Drg. No.	Date
CRN 96164	A101	22/11/22

Drawing Title
1st and 2nd FLOOR PLAN typical

Scale
NTS

North