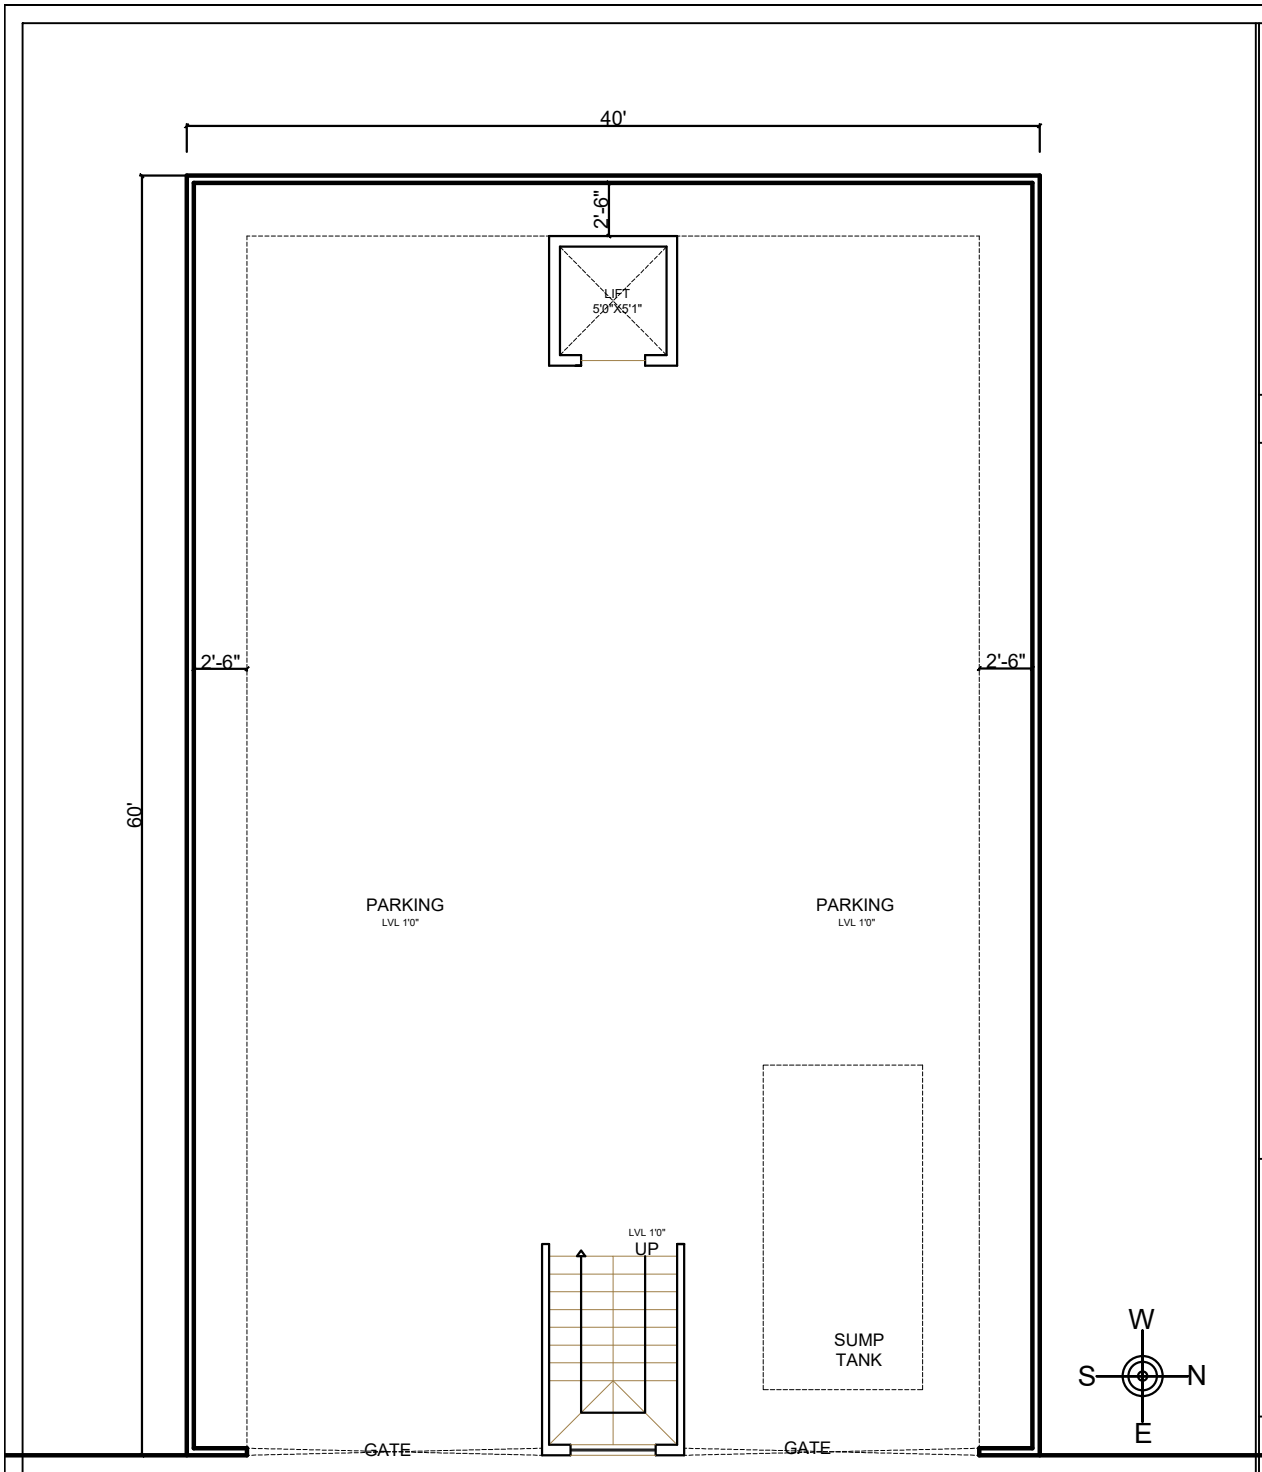

NOTES:

- Opening schedule may change according to the structural design.
- The layout of columns and beams may change according to the structural design.
- Number of steps may change according to the plinth and parking height desired.
- Thickness of walls is only proposed. It may have to change based on the structural design to avoid column/beam projections.
- The Contractor and the Consultant shall bear no responsibility whatsoever where any drawings provided by it/them in relation to the project / Said Works, does not comply with any applicable laws including the bye-laws of the building/society where such project is situated. Further, it is clarified that it shall be the responsibility of the Owner to ensure any and all compliance of the drawings provided by the Contractor/Consultant.

REV. R3

AREA STATEMENT

BUILT UP AREA - 103 SFT
PARKING AREA - 1860 SFT

Note: All exterior walls are 6" thick concrete block walls
All interior walls are 4" thick concrete block walls
FFL to FFL height 10'0"

LEGENDS

Brick & Bolt
ClayWorks CBD, Shoba Alexander Plaza, Ashok Nagar, Bengaluru, Karnataka 560025

Project
Mr. PANKAJ

Designed by : Ar. Vivek Naik
Mob : 8105829098

CRN	Drg. No.	Date
CRN 144928	A101	06/02/23
Drawing Title: GROUND FLOOR PLAN		Scale: NTS

North