E

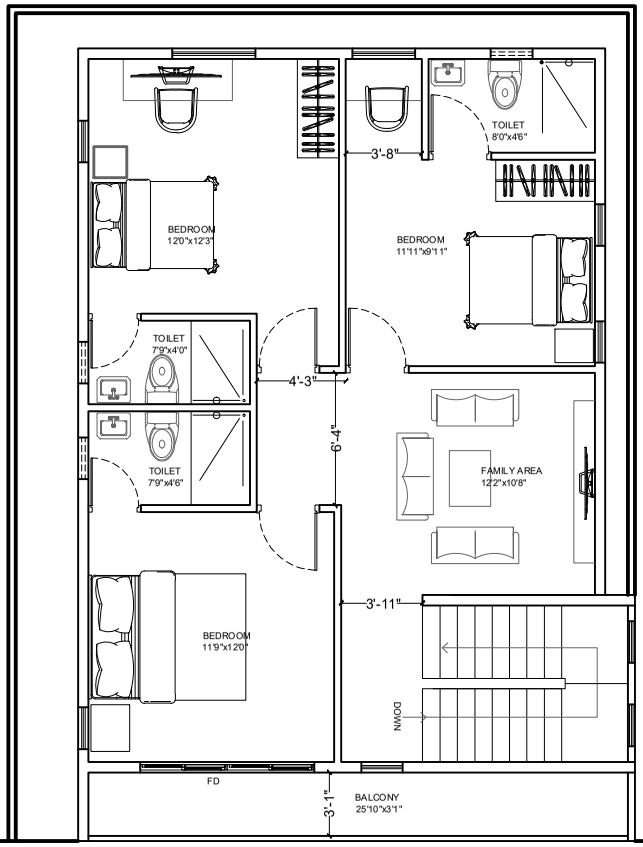

N

S

W- ROAD

AREA STATEMENT

GROUND FLOOR

PARKING - 291.5 Sqft

BUILT UP - 680 Sqft

FIRST FLOOR

BUILT UP - 823 Sqft

BALCONY - 151.5 Sqft

SECOND FLOOR

BUILT UP - 888 Sqft

BALCONY - 88 Sqft

TERRACE FLOOR

BUILT UP - 322 Sqft

BALCONY - 88 Sqft

Clayworks, 16/2 ,2nd Floor,
Sobha Alexander Plaza,
Commissariat Rd,
Ashok Nagar,
Bengaluru, Karnataka 560025

NOTES:
-All dimensions are in feet and inches.
-Drawings to be read & not measured.

Details will supercede all drawings.

Project	Project No.	Drg. No.	Date
Residence for Mr. CHRIS	CRN 105038	5	04/02/2022
Designed by: Ar. M N Bhuvan 8123102193	Drawing Title: Second Floor Plan		Scale: NTS

Disclaimer: The Contractor and the Consultant shall bear no responsibility whatsoever where any drawings provided by it/them in relation to the project / Said Works, does not comply with any applicable laws including the bye-laws of the building/society where such project is situated. Further, it is clarified that it shall be the responsibility of the Owner to ensure any and all compliances of the drawings provided by the Contractor/Consultant.