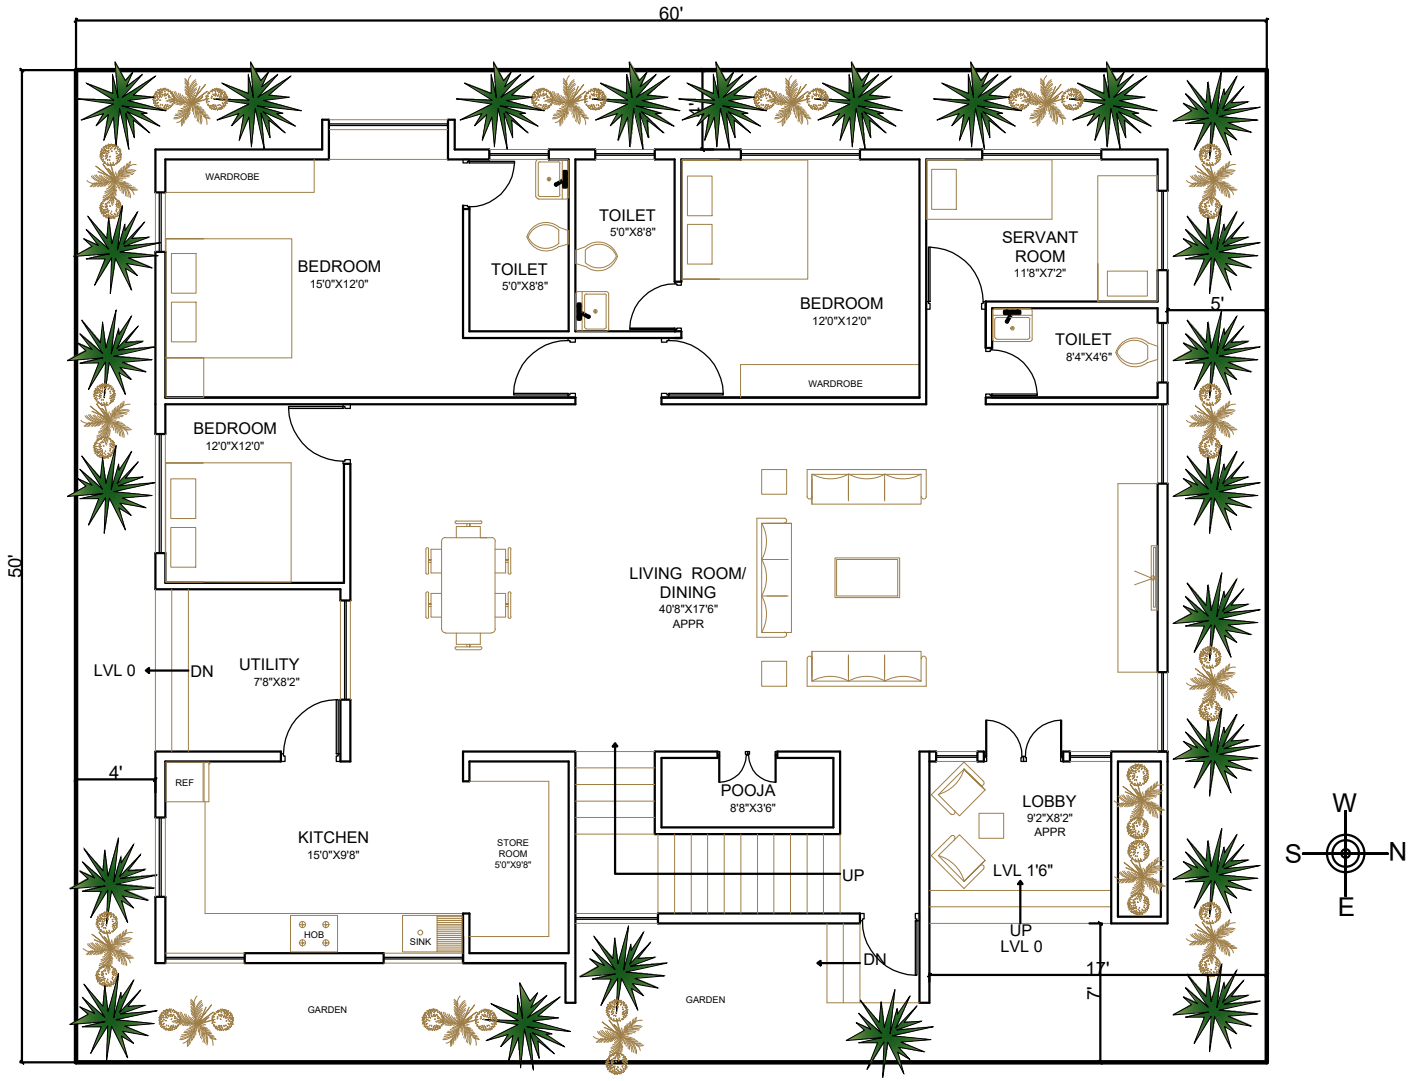

Brick & Bolt

Clayworks, 16/2 ,2nd Floor,
Sobha Alexander Plaza,
Commissariat Rd,
Ashok Nagar,
Bengaluru, Karnataka 560025

NOTES:
-All dimensions are in feet and inches.
-Drawings to be read & not measured.

Details will supercede all drawings.

Project

Residence for Mr. Sanjay

Designed by: Ar. Vivek Naik
8105829098

Project No.	Drg. No.	Date
CRN 50116	-	16/01/2021
Drawing Title: Ground Floor Plan		Scale: NTS