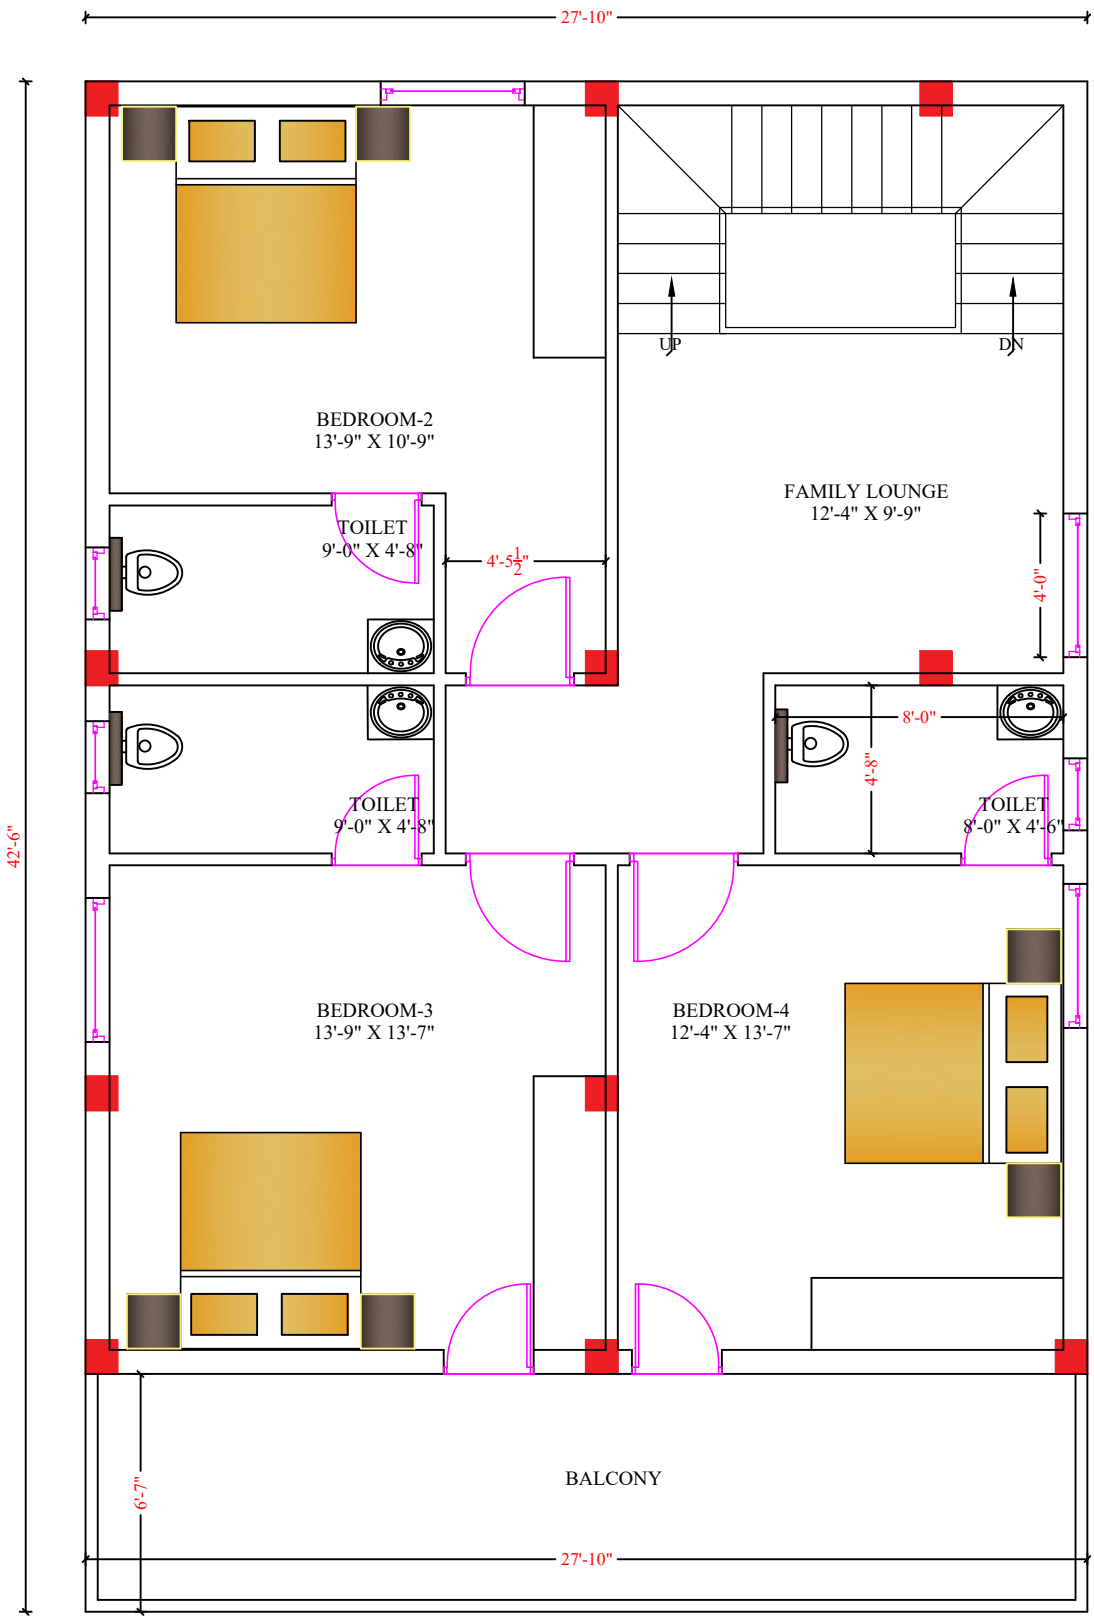

Brick & Bolt Hive Space, Ground Floor, Ramalayam rd, Laxmi Cyber city, Kondapur, Hyderabad, Telangana 500084	NOTES: -All dimensions are in feet and inches. -Drawings to be read & not measured. ***Details will supercede all drawings.***	Project **VINAY - RESI** Area statement : 1. First floor : 897.69 sq.ft ; Verandah : 91.97 sq.ft Utility : 54.50 sq.ft ; Balcony : 46.12 sq.ft 2. Second floor : 998.68 sq.ft ; Balcony : 183.73 sq.ft 3. Terrace floor : Headroom : 159.96 sq.ft ; Open Terrace : 1022.44 sq.ft Architect : Rohini Chakravarthy	Project No. CRN116192 Drawing Title PROPOSED FIRST FLOOR	Drg. No.	Date 03.02.2022 Scale NTS